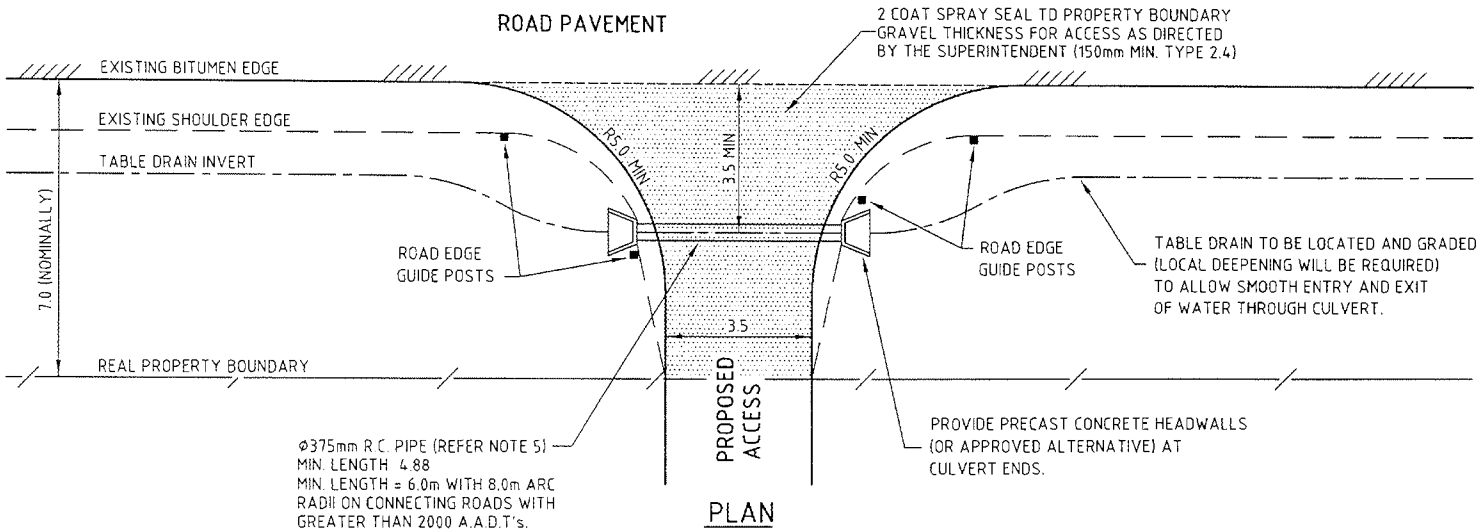

NOTES:

1. ACCESS PIPE CROSSINGS TO BE PROVIDED AT LOCATIONS
2. PROVIDE ROCK, GROUTED ROCK OR CONCRETE PROTECTION TO TABLE DRAINS AND OUTLETS WHERE PRONE TO SCOUR.
3. MINIMUM GRADE THROUGH PIPE TO BE 1.0%.
4. ROAD EDGE GUIDE POSTS TO BE LOCATED AT PIPE ENDS
5. CLASS OF R.C PIPE TO BE IN ACCORDANCE WITH THE CURRENT AUSTRALIAN STANDARD AS 3725.
   DIMENSIONS ARE IN METRES UNLESS SHOWN OTHERWISE

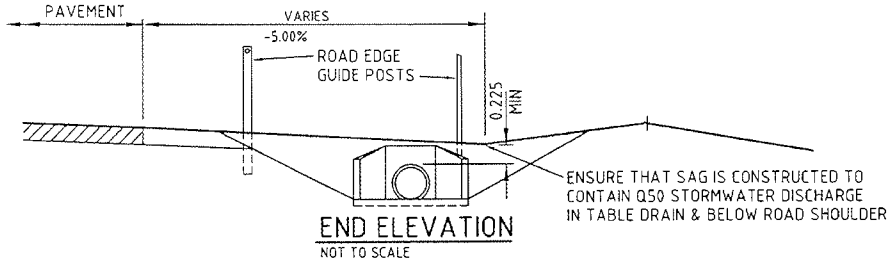

GINGIN SHIRE
7 Brockman Street, Gingin, Western Australia 6503
Telephone (08) 9575 2211 Facsimile (08) 9575 2121
Email: mail@gingin.wa.gov.au
Web: www.gingin.wa.gov.au

STANDARD DRAWING

ACCESS CROSSING
WITH PIPE CULVERT

COUNCIL DRAWING NO.

A